



© 2024 RAAMP

Notes

1. This drawing has been prepared in accordance with the scope of RAAMP's appointment with its client and is subject to the terms and conditions of that appointment. RAAMP accepts no liability for any use of this document other than by its client and only for the purposes for which it was prepared and provided.

2. If received electronically it is the recipients responsibility to print to correct scale. Only written dimensions should be used.

3. Where applicable Ordnance Survey (c) Crown Copyright 2023
All rights reserved.

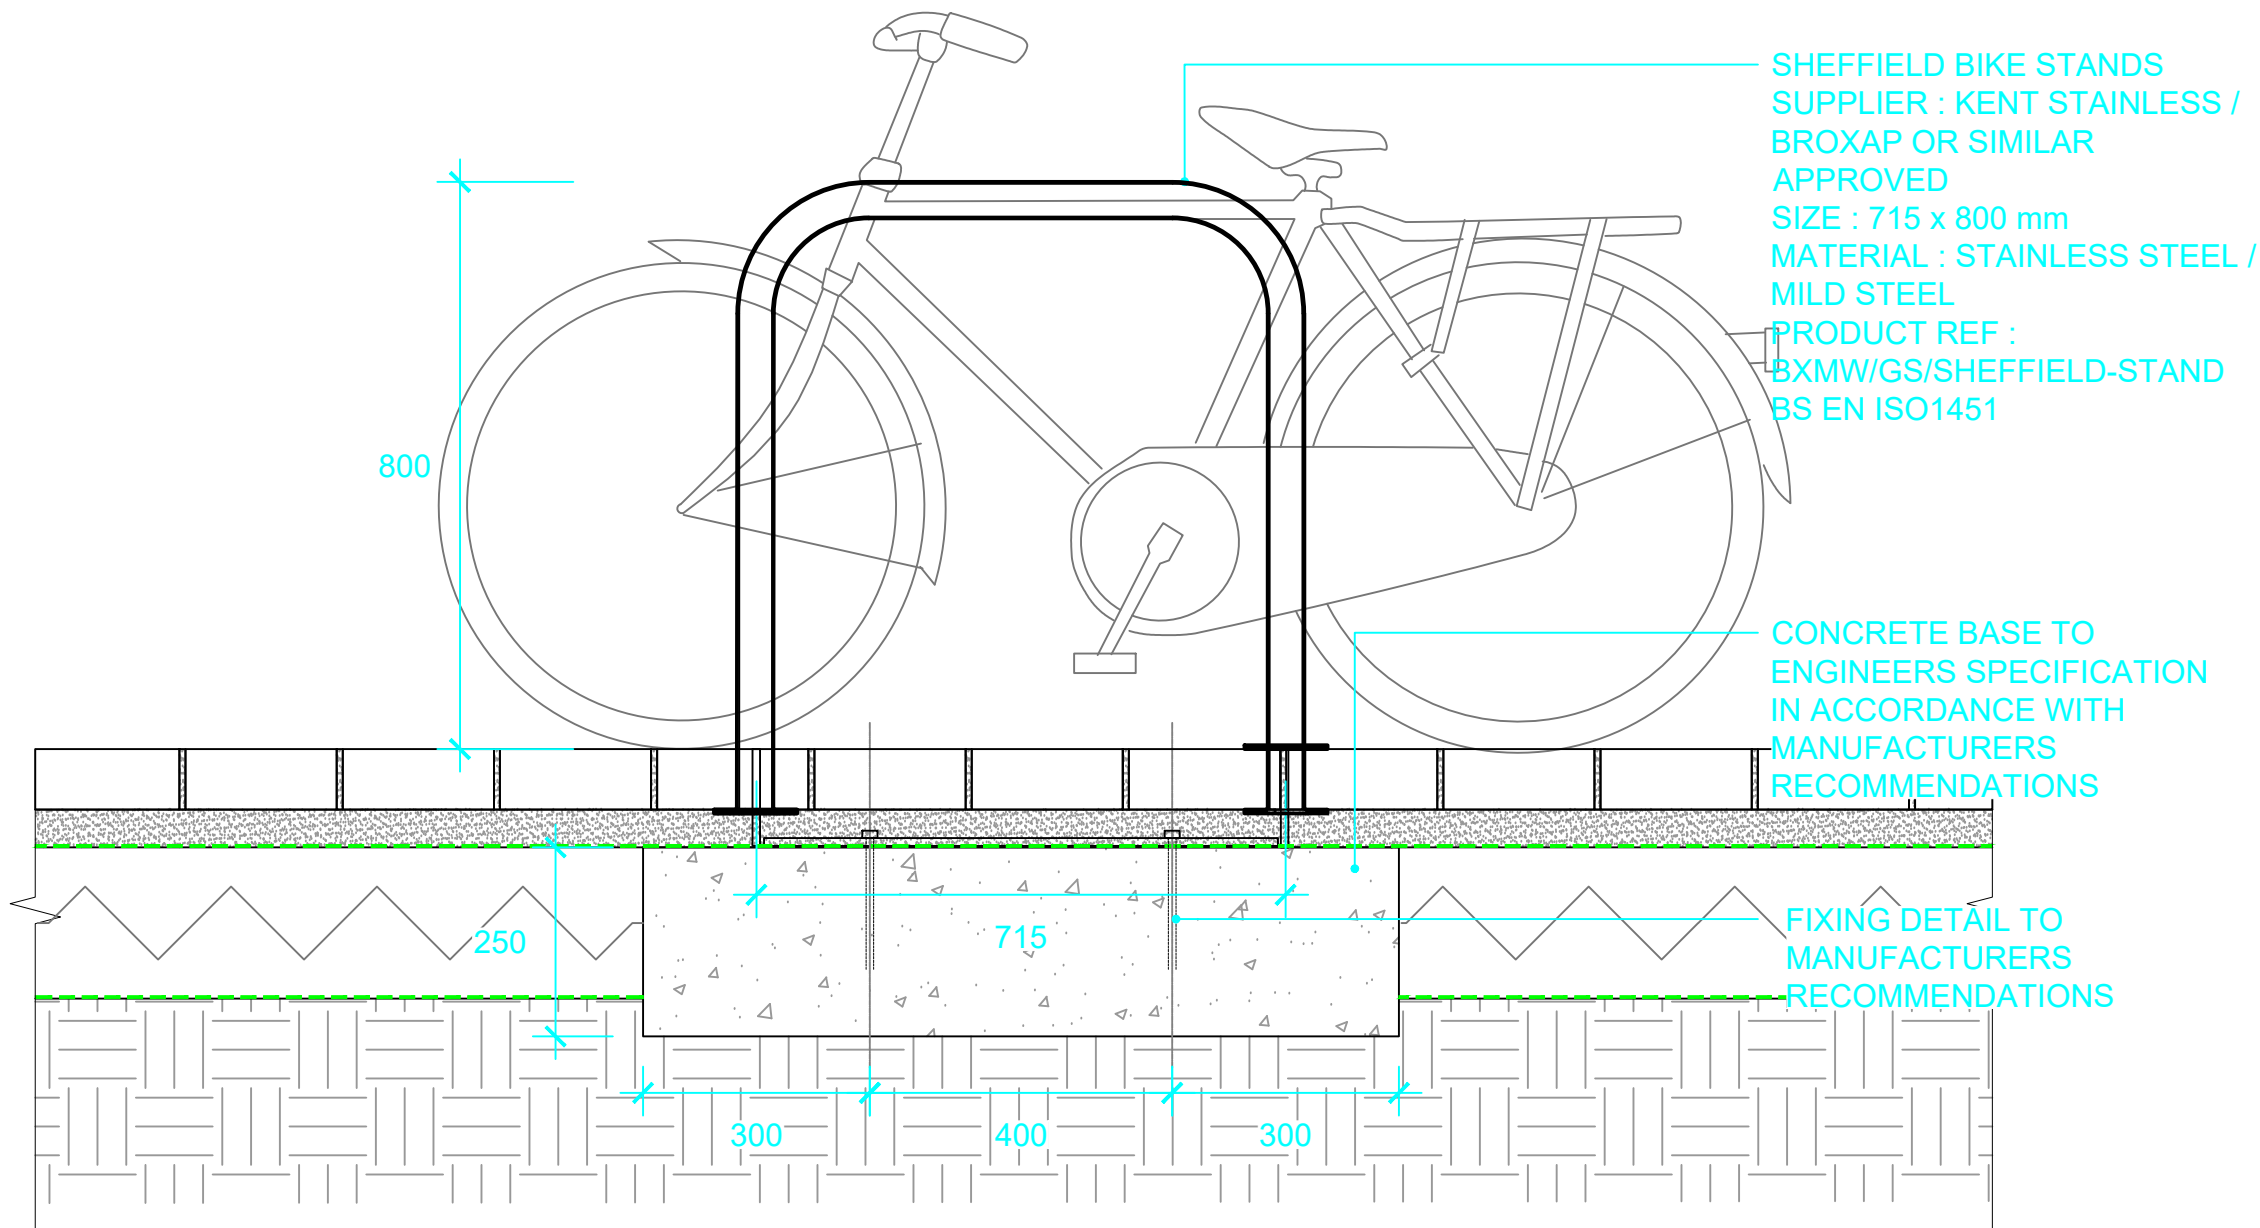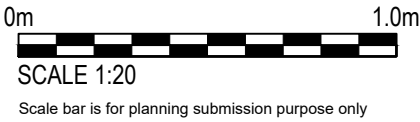

01

626

FURNITURE : SHEFFIELD CYCLE STAND

SECTION

SCALE 1:10

NOTE	Issue for planning, scale bar shown	YT	AR	09/09/24
NOTE	Submitted for planning, subsequently advised by Medway Planning department 01/08/24, previous planning submissions (by others) to be withdrawn and landscape planning condition to be reworded by Medway planning, prior to resubmission. Confirmed 22/08/24.	YT	AR	31/07/24 01/08/24 22/08/24
NOTE	Issue for planning:	YT	AR	31/07/24
P1	Preliminary first issue	YT	AR	04/06/24
Rev	Description	By	CB	Date



REVILL ARCHITECTS
AND
MASTER PLANNERS

T: 07436 393167
E: andrerevill@raamp.co.uk



Client
MEDWAY DEVELOPMENT
COMPANY LTD

Project
CHATHAM WATERFRONT
RIBA STAGE4

Title
LANDSCAPE DETAIL
TYPICAL BIKE STAND DETAIL

Status
PLANNING

Drawn By
YT

PM/Checked by
AR

Job Ref
RAAMP

Scale @ A3
1:10@A3

Date Created
MAY 2024

RAAMP Drawing / Figure Number
18.037-RAAMP-V1-00-DR-L-626-S3-P1

Rev